Dara Bendre Park

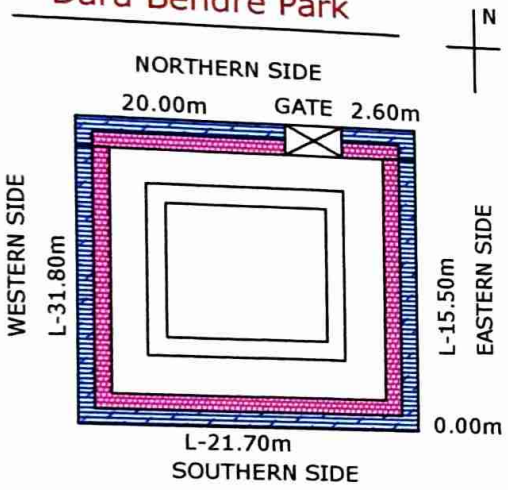

Abdul Kalam Park

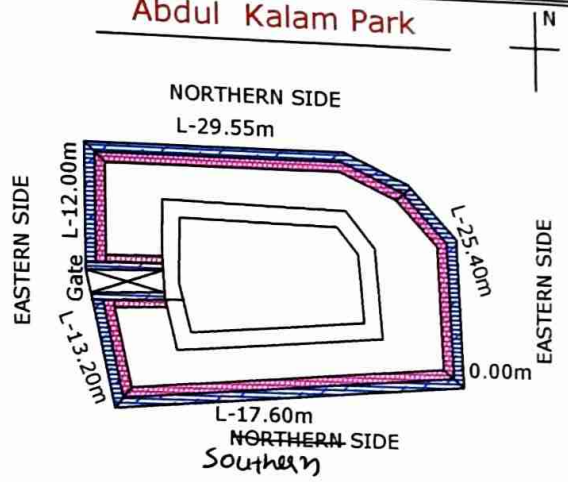

Masti Venkatesh Iynger Park

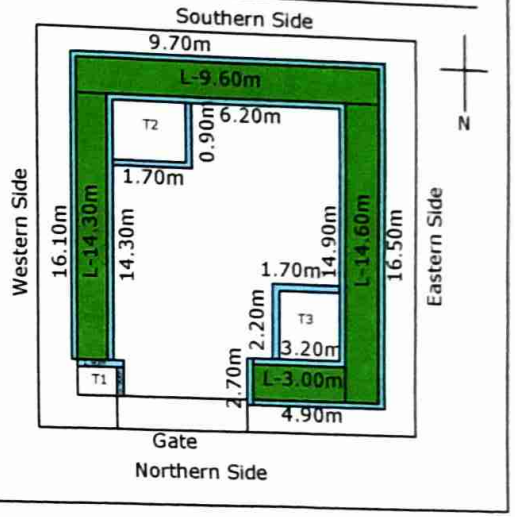

INDEX

- SIZE STONE MASONRY
- V.GRILL WORK
- KERB STONE
- COBBLE STONE
- GATE

31

CLIENT: BRUHAT BANGALORE MAHANAGARA PALIKE	CONSULTANT:- NEWZEN CONSULTANTS BANGALORE #13,10,MAIN 2nd CROSS,JNANAJYOTHI NAGAR, JNANA BHARATHI, BANGALORE-560 056 PH-8792620231,E-mail;kumar.vinay631@gmail.com	Assistant Engineer	Assistant Executive Engineer A.E.E. (Project)	Executive Engineer	Dwg Title: Development of Park at Sandeep Unnikrishnan road from Purvankara partment to GKVK road in Attur ward no. 04

35

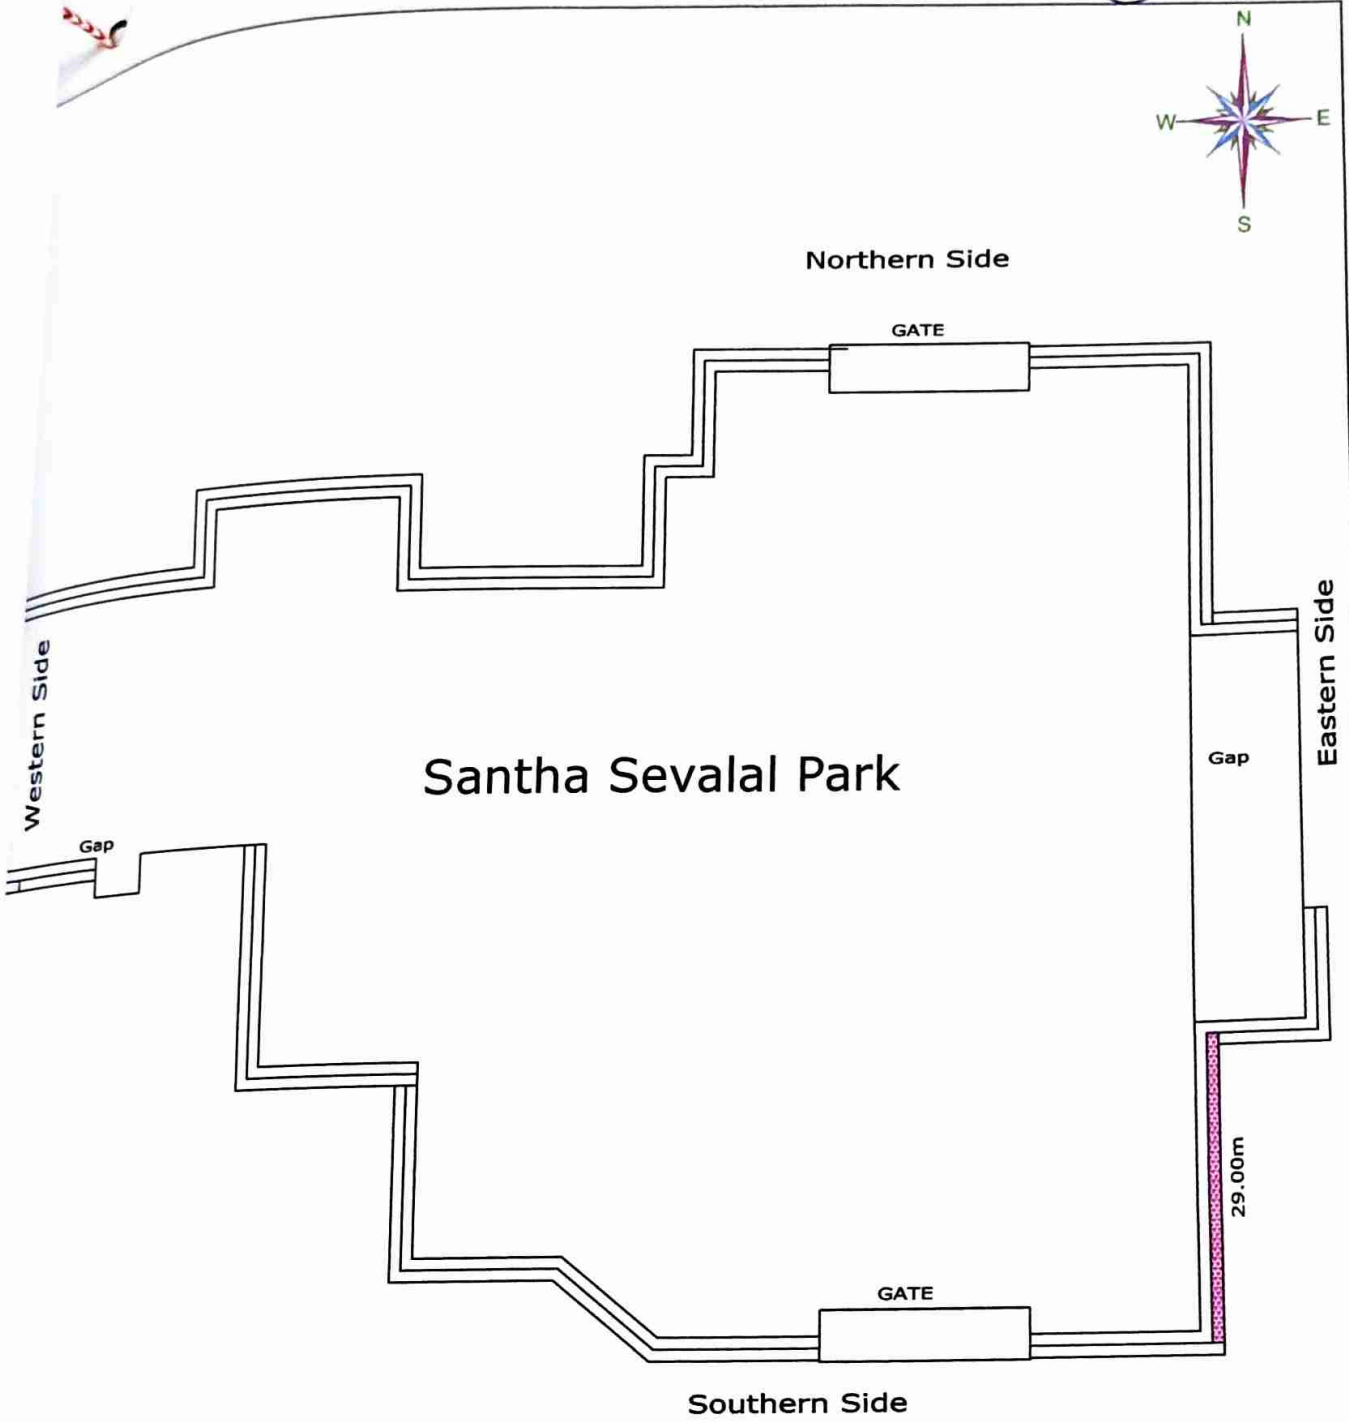

V.GRILL WORK

NEWZEN CONSULTANT ★ Bangalore ★

Assistant Engineer | Assistant Executive Engineer | Executive Engineer

Dwg Title:
Development of Park at Sandeep Unnikrishnan road from Purvankara Apartment to GKVK road in Attur ward no. 04

Scale: N.T.S
Date
Dwg. no:
Rev: R0

Asst. Executive Engineer
Project Division
Yelahanka Zone
BBMP, Bangalore - 92